Southwest Washington Chapter of ICC

This construction detail is illustrative of the minimum standard of construction based upon the 2021 IRC / WAC 51-51

Visit our web site at: www.sww-icc.org

Reference Fig. R602.10.6.4

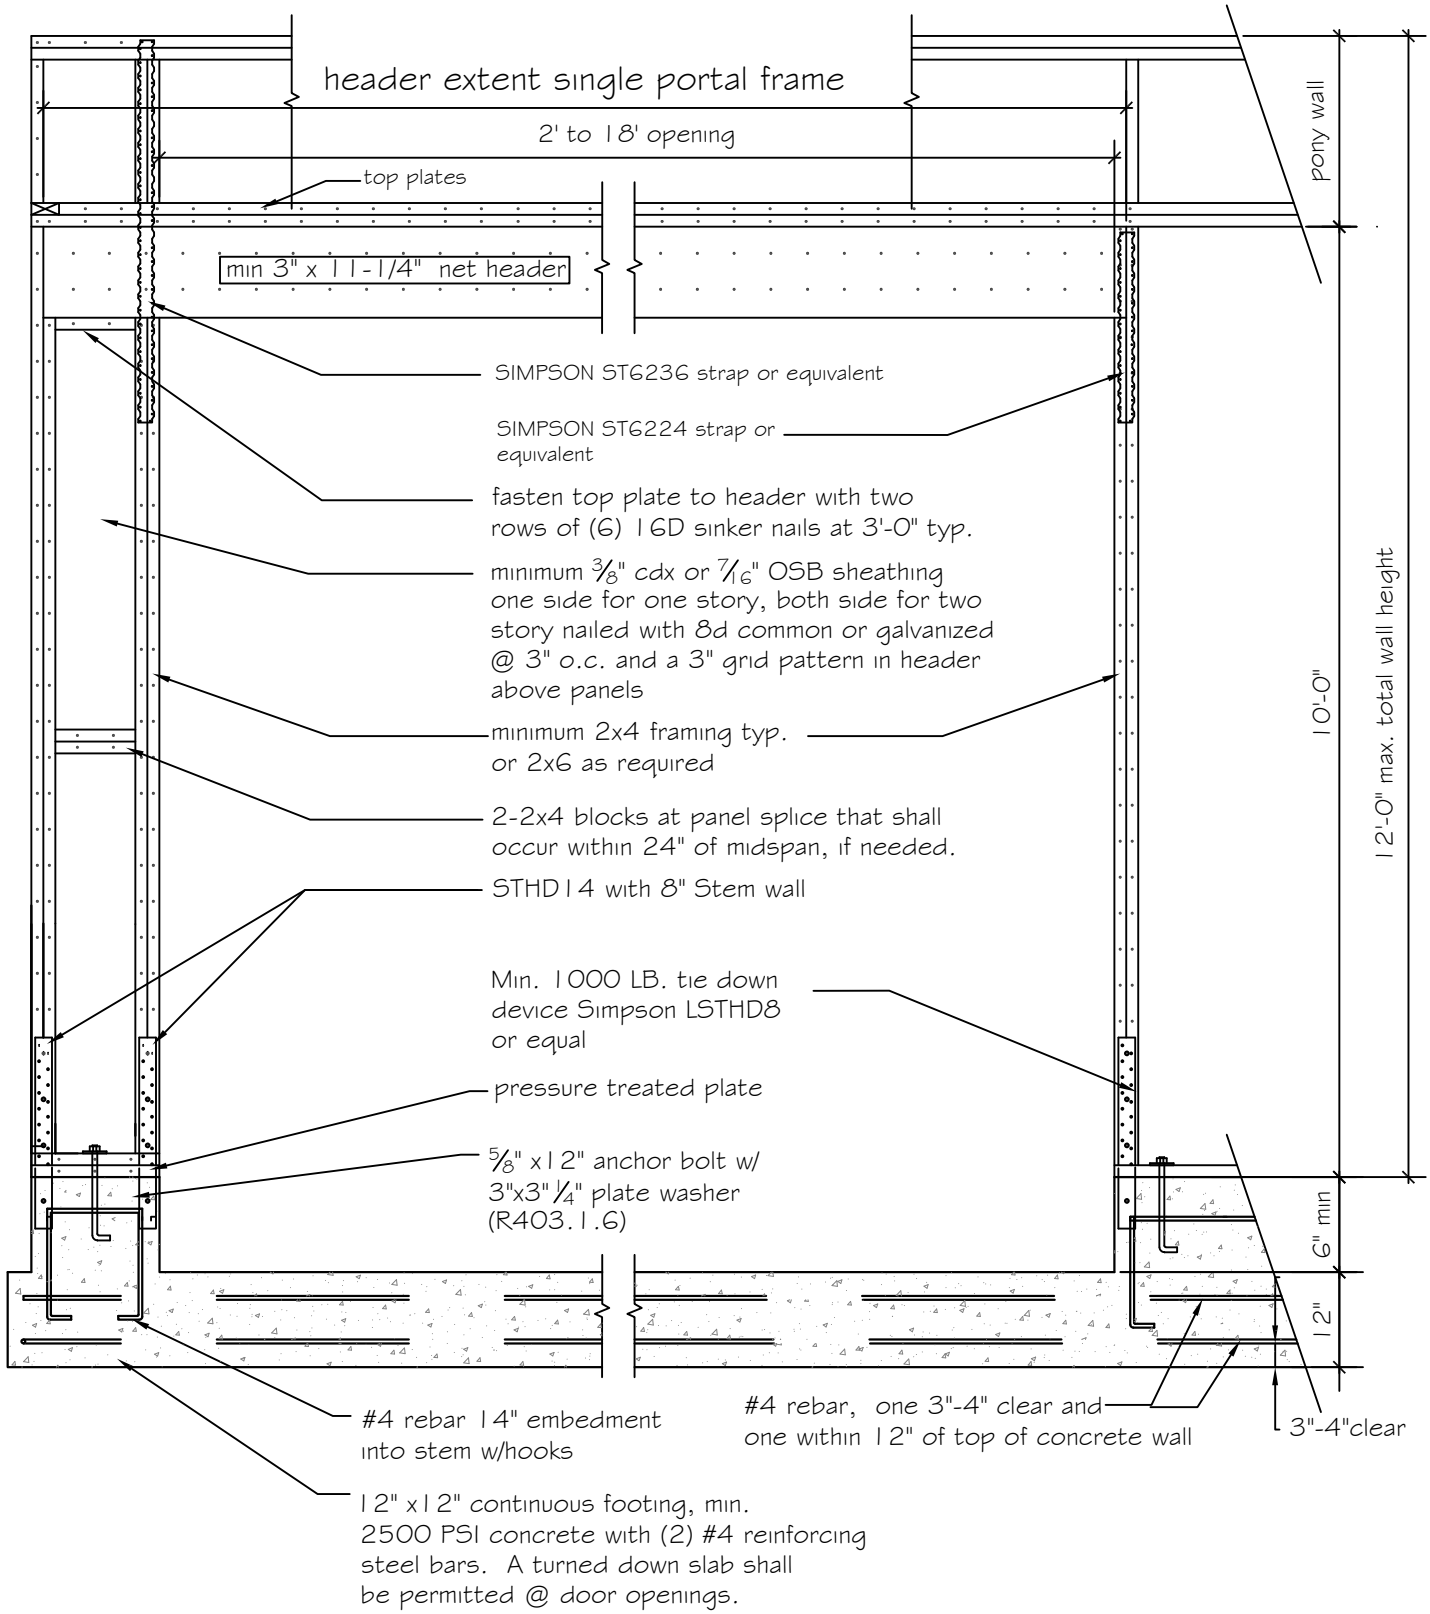

minimum width 16" for one story, 24" for first level of two story